Plot 59

Plot 60

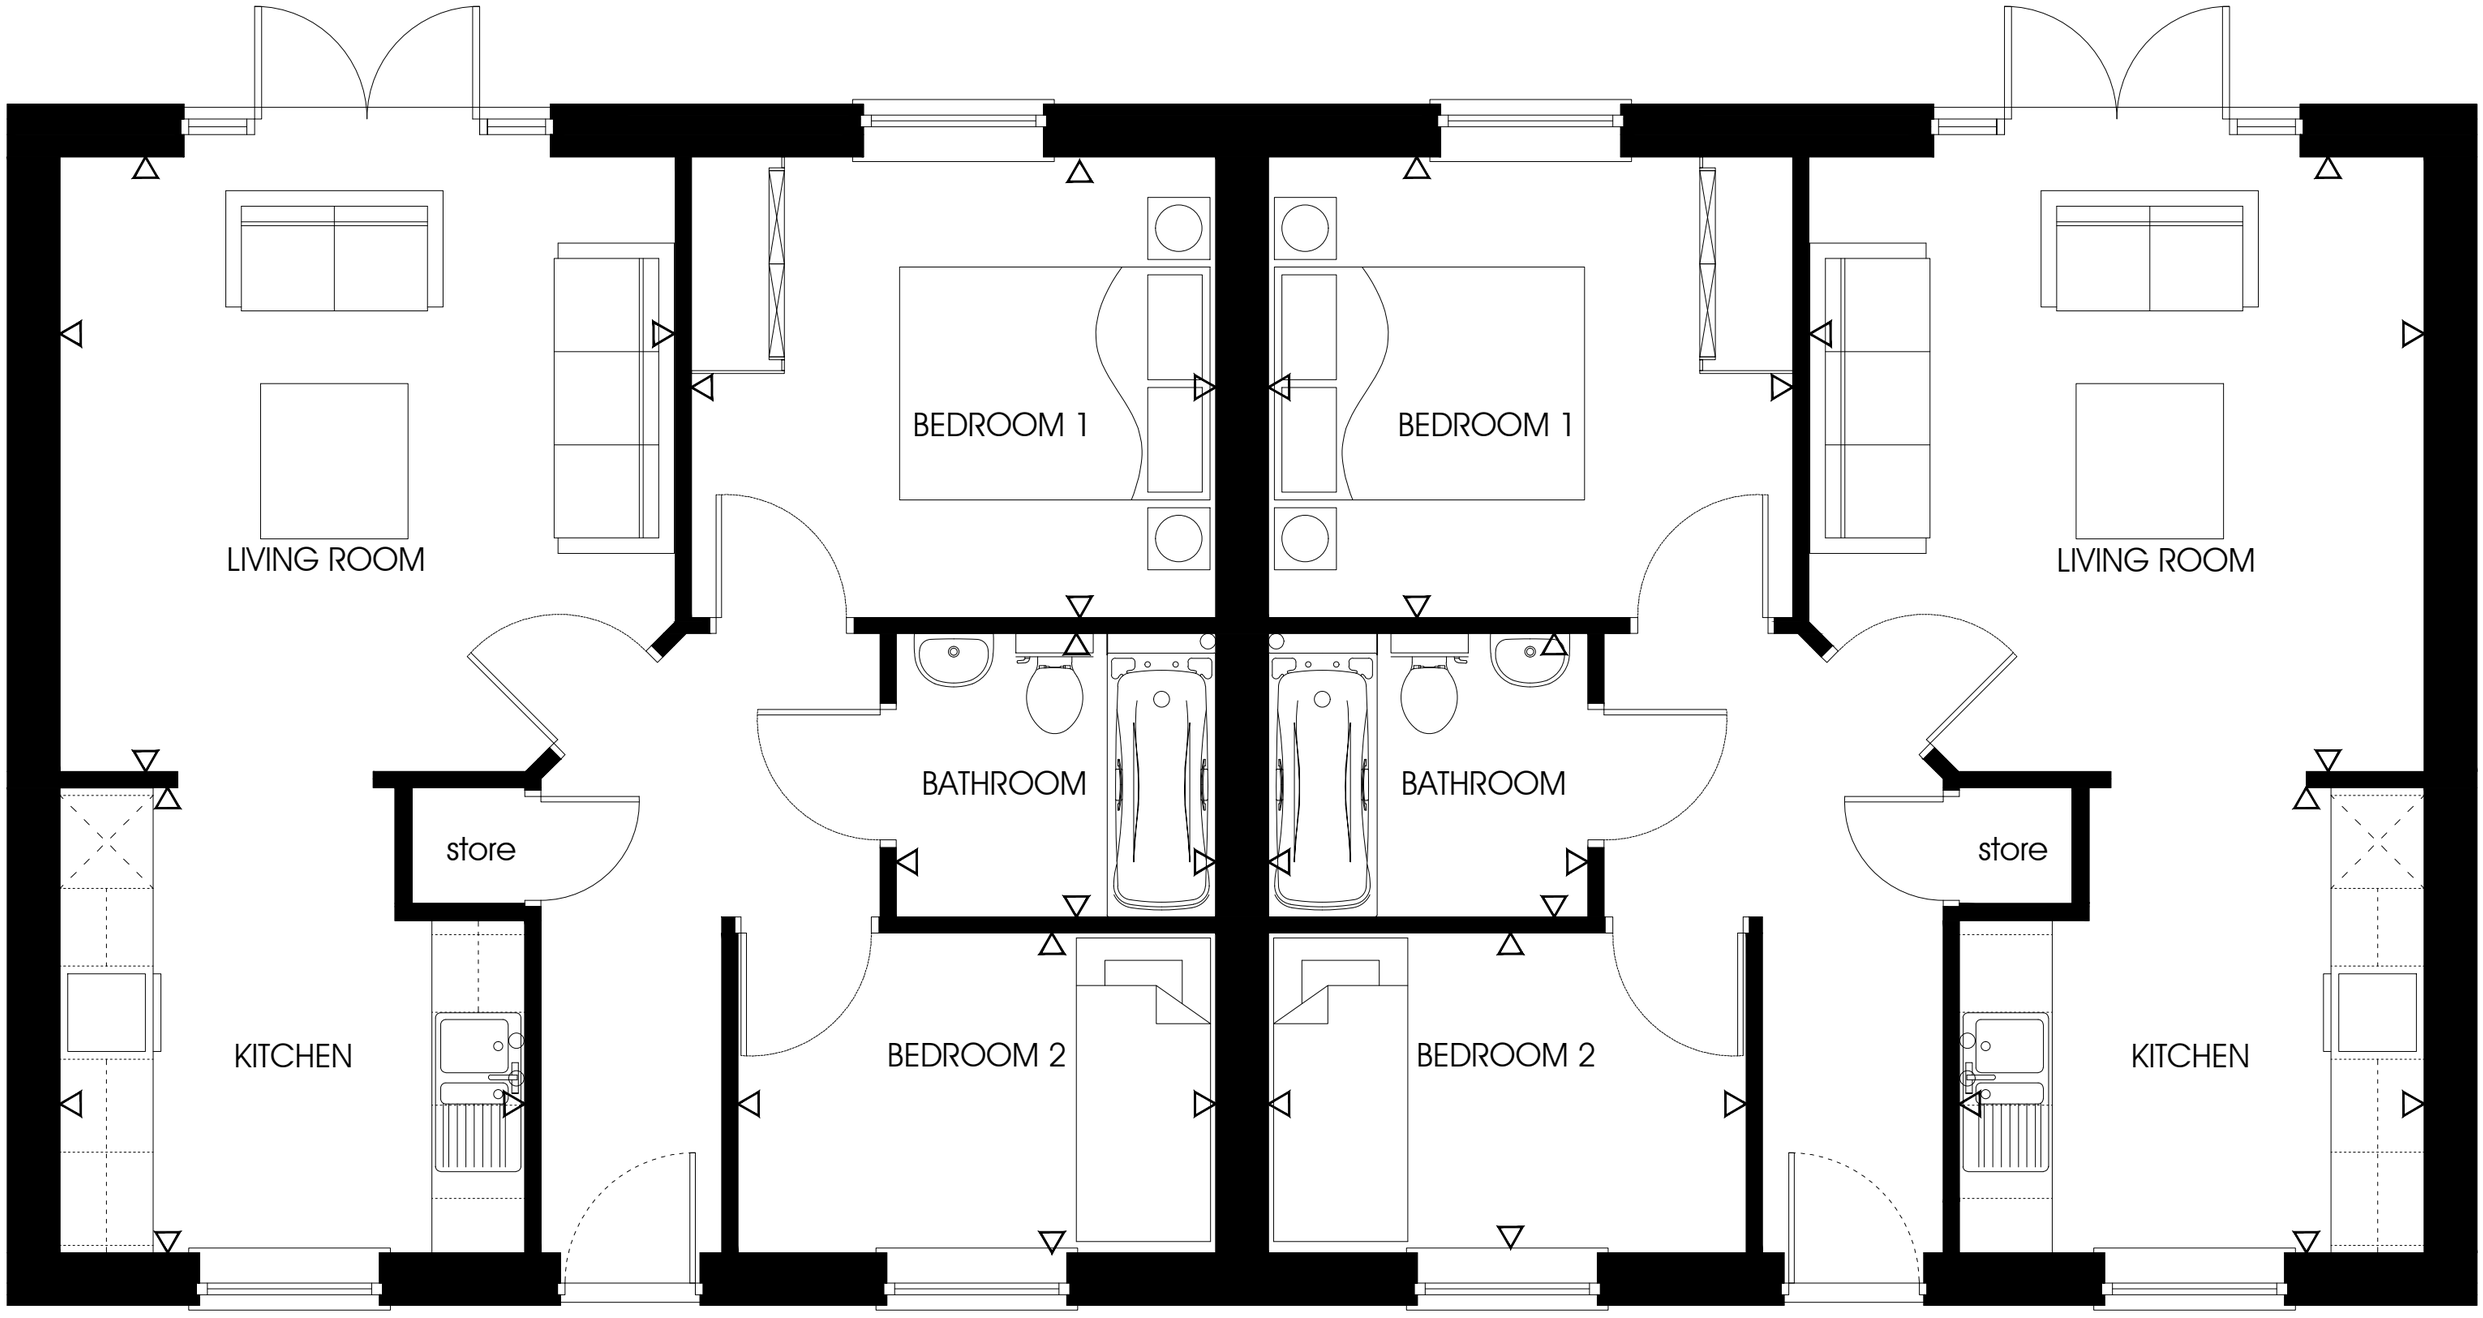

Ground Floor